



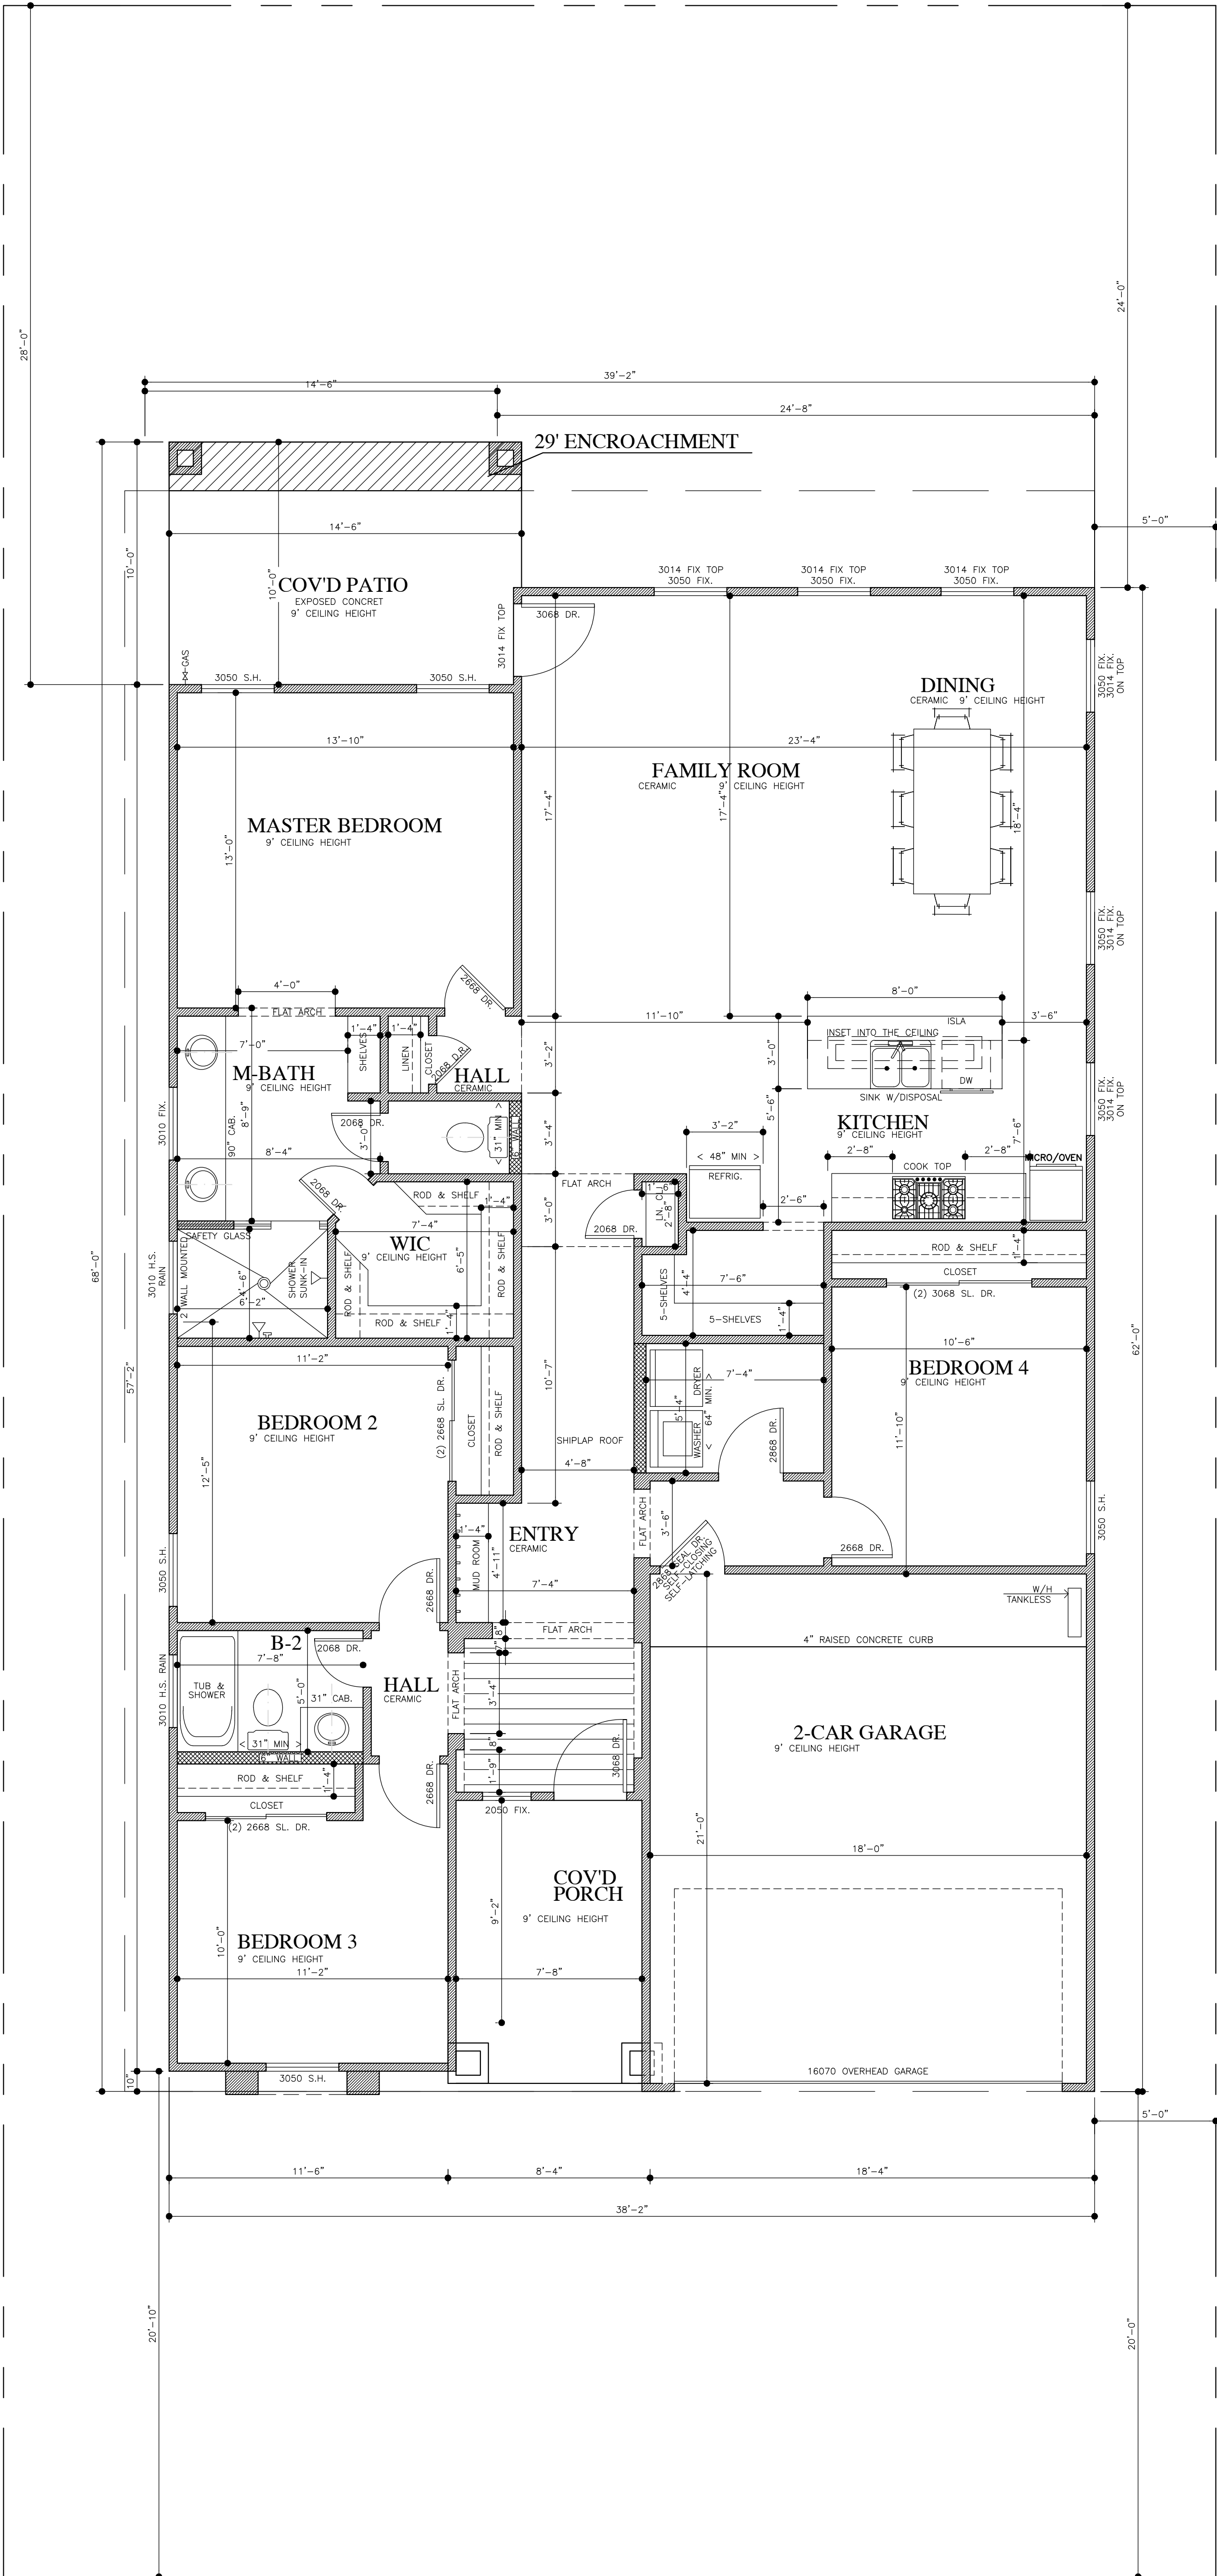

605 Paseo de la Reina 1812 SQ. FT.

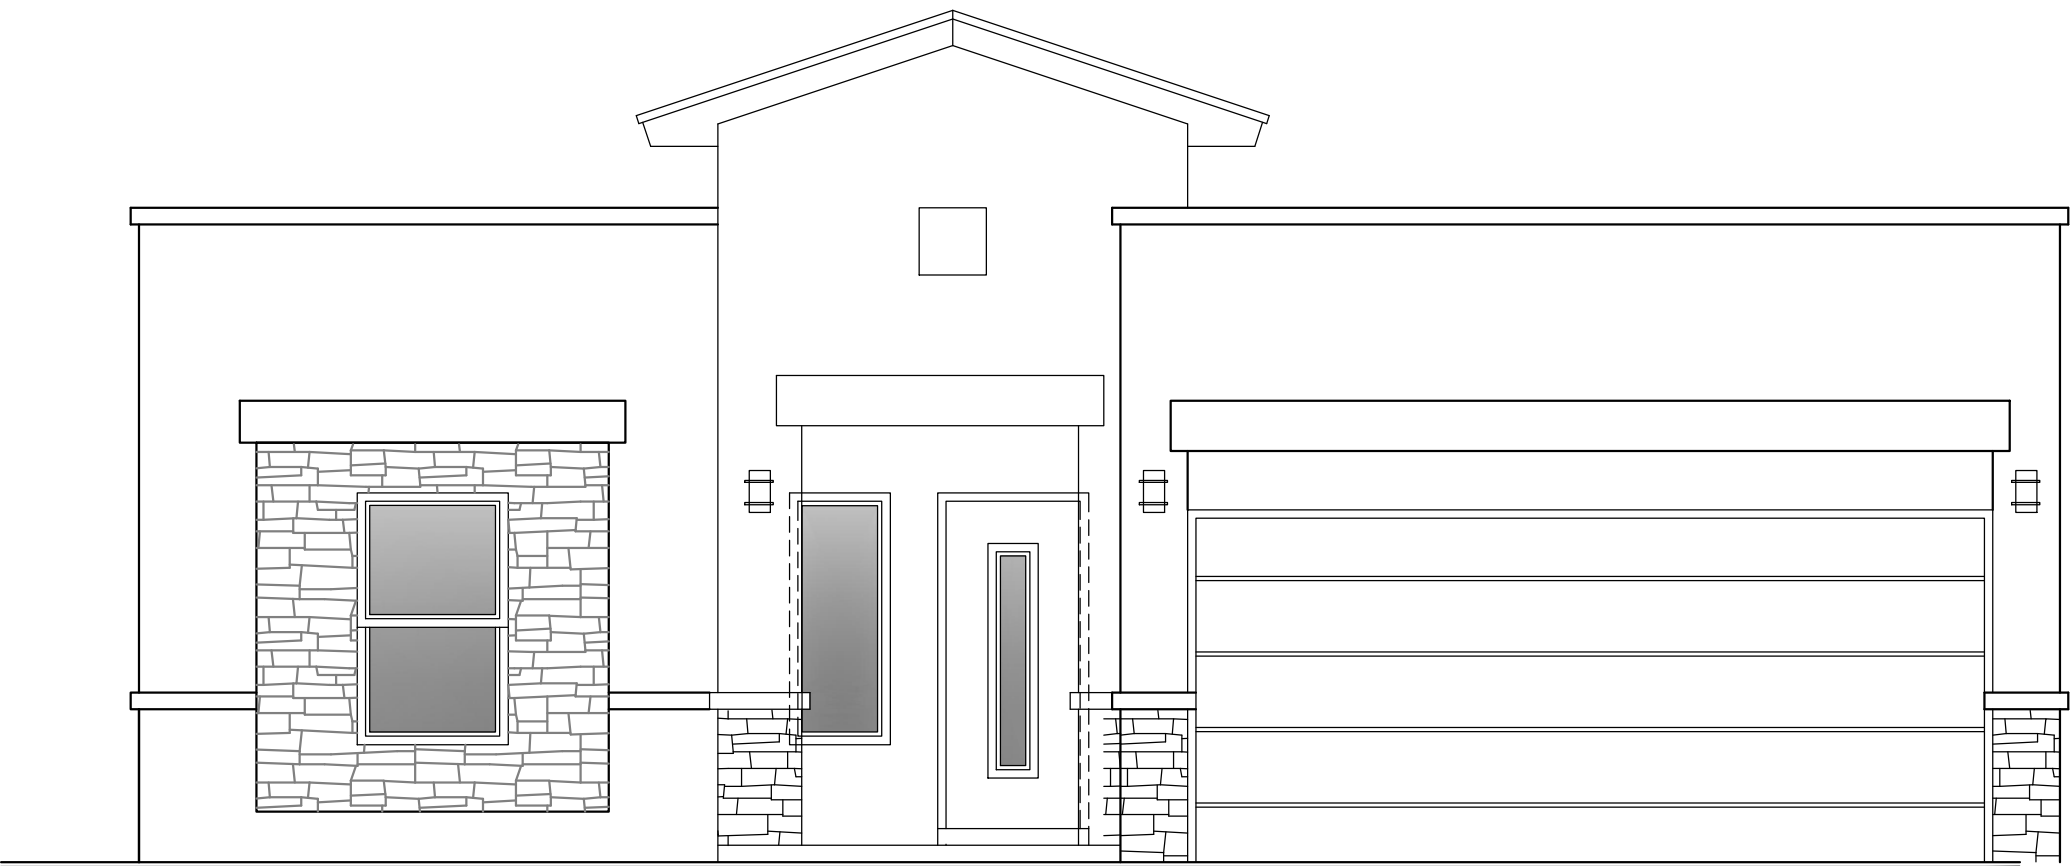

FRONT ELEVATION

SCALE: 1/4"=1'-0"