
WAVERLY II – FARMHOUSE

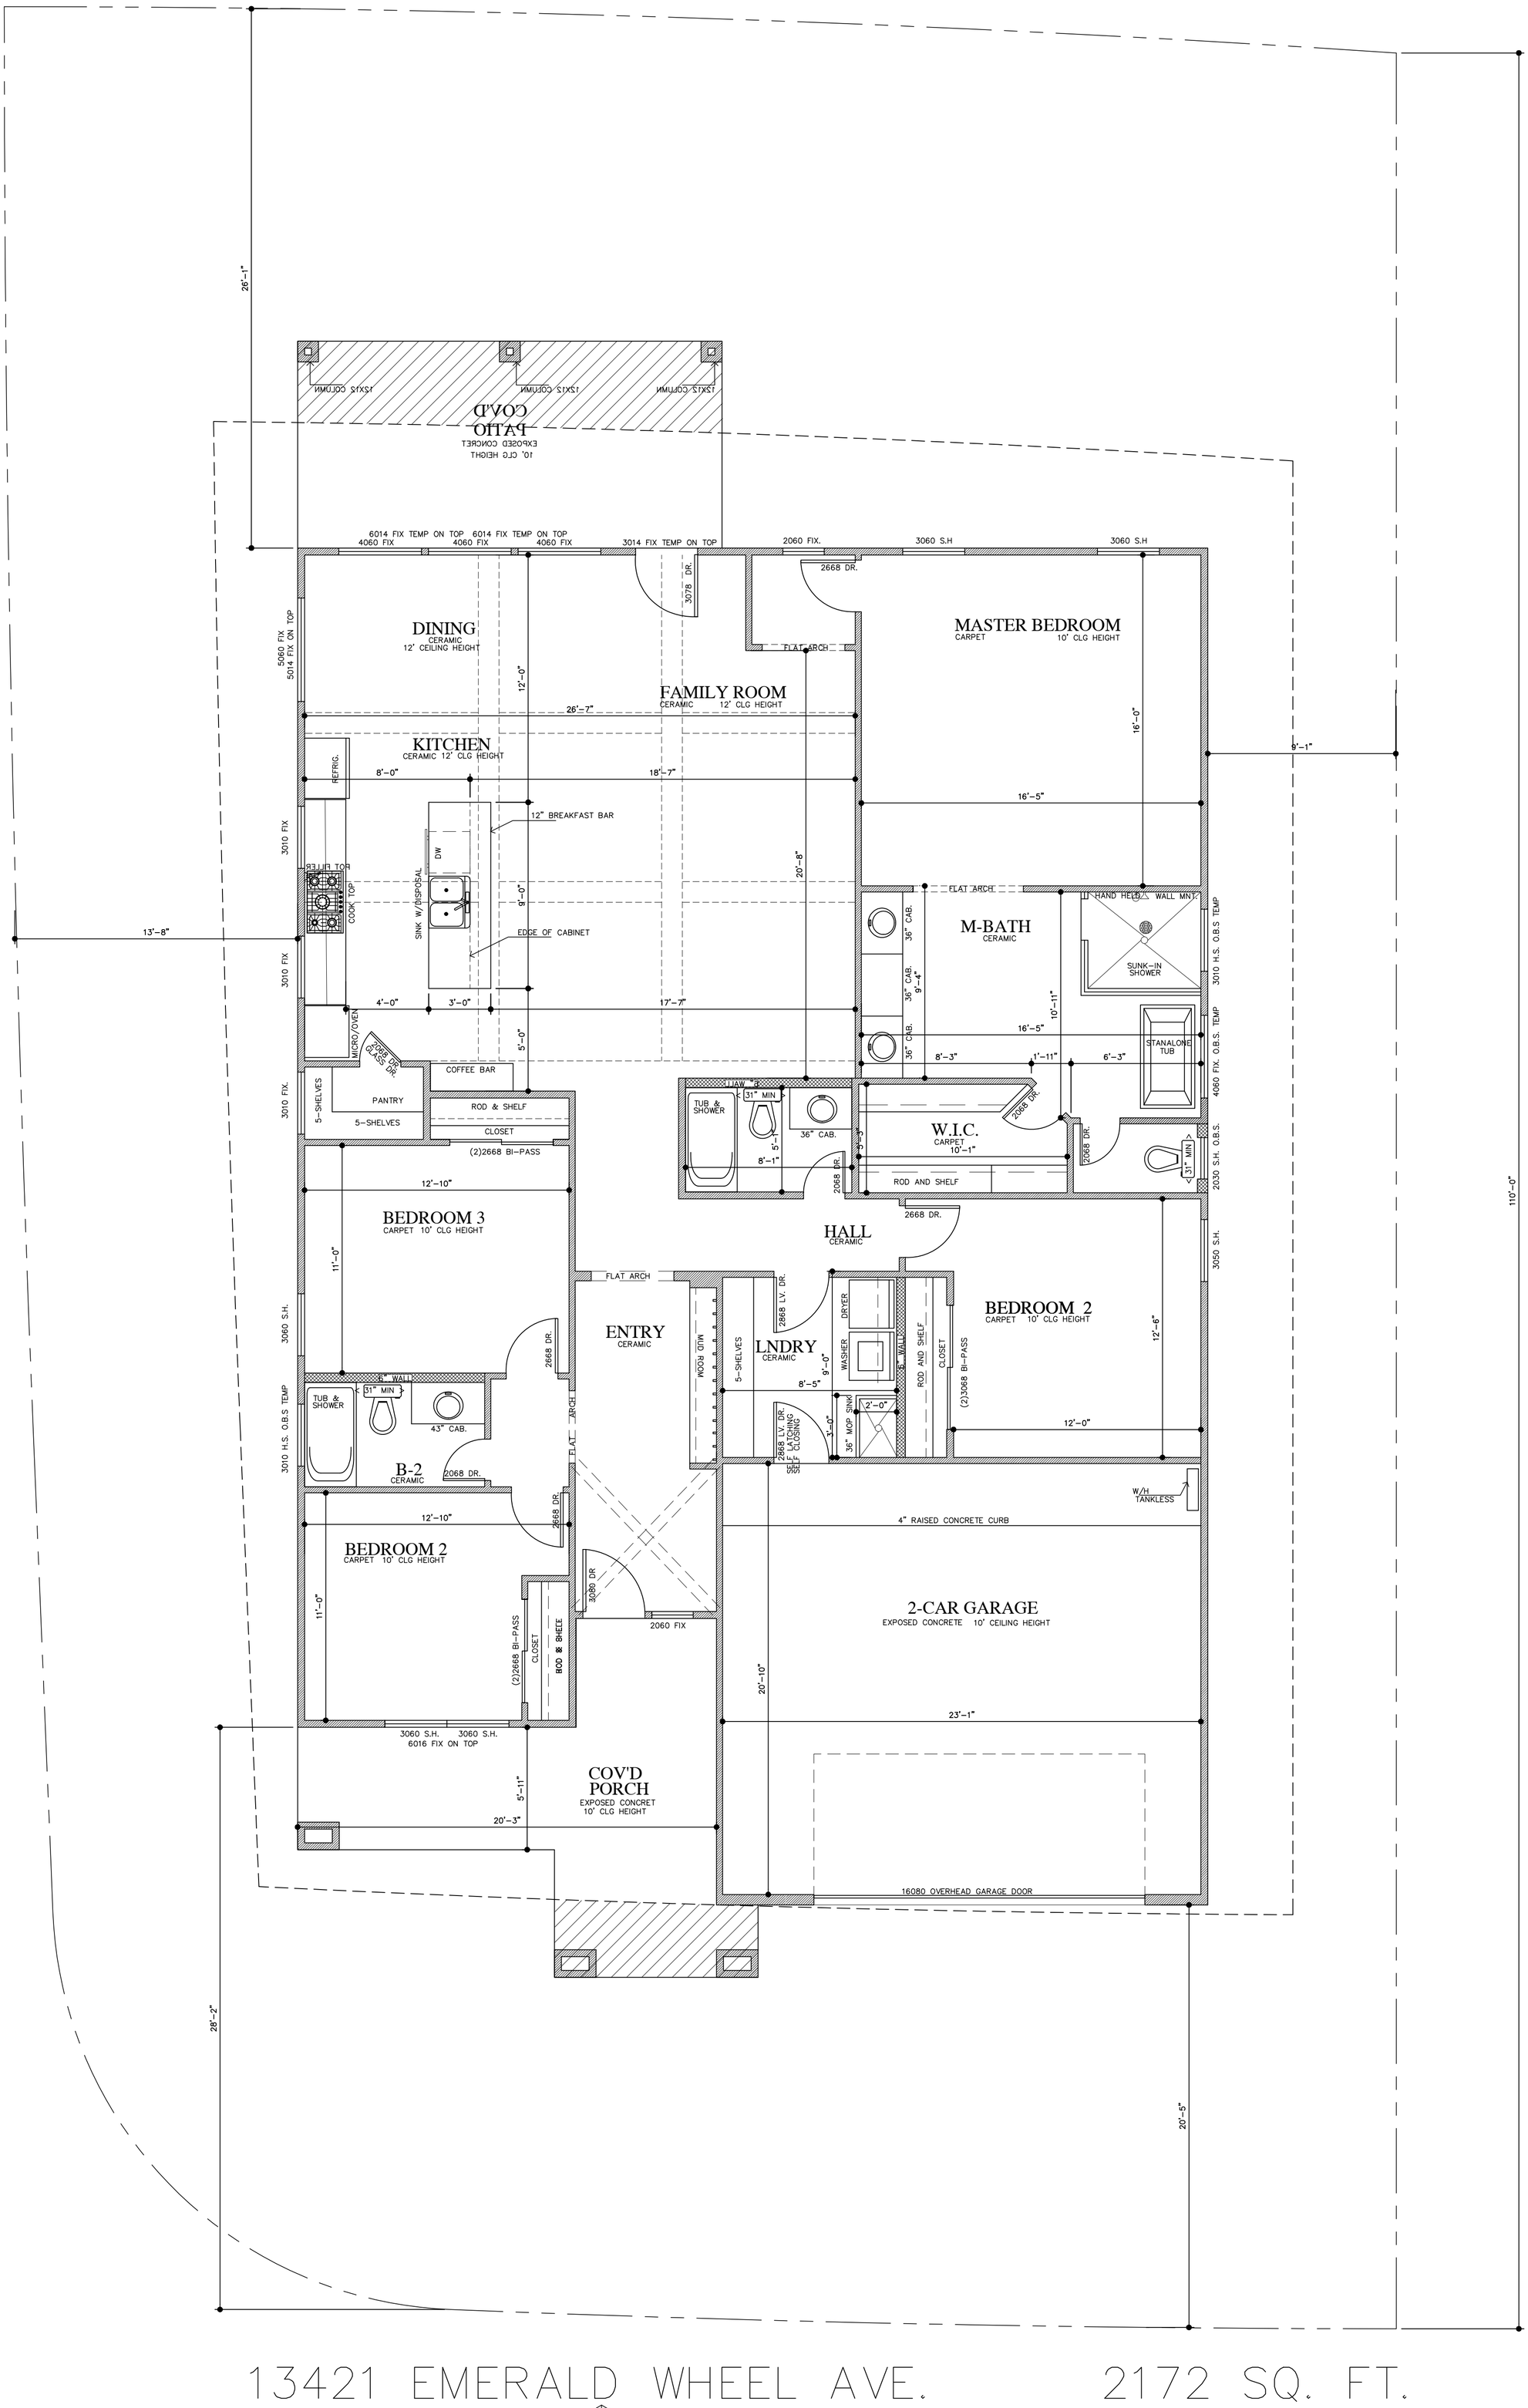

13421 EMERALD WHEEL AVE. 2172 SQ. FT.



FRONT ELEVATION

SCALE: 1/4"=1'-0"