




FRONT ELEVATION

13359 JEFF WINTON

03-30-26

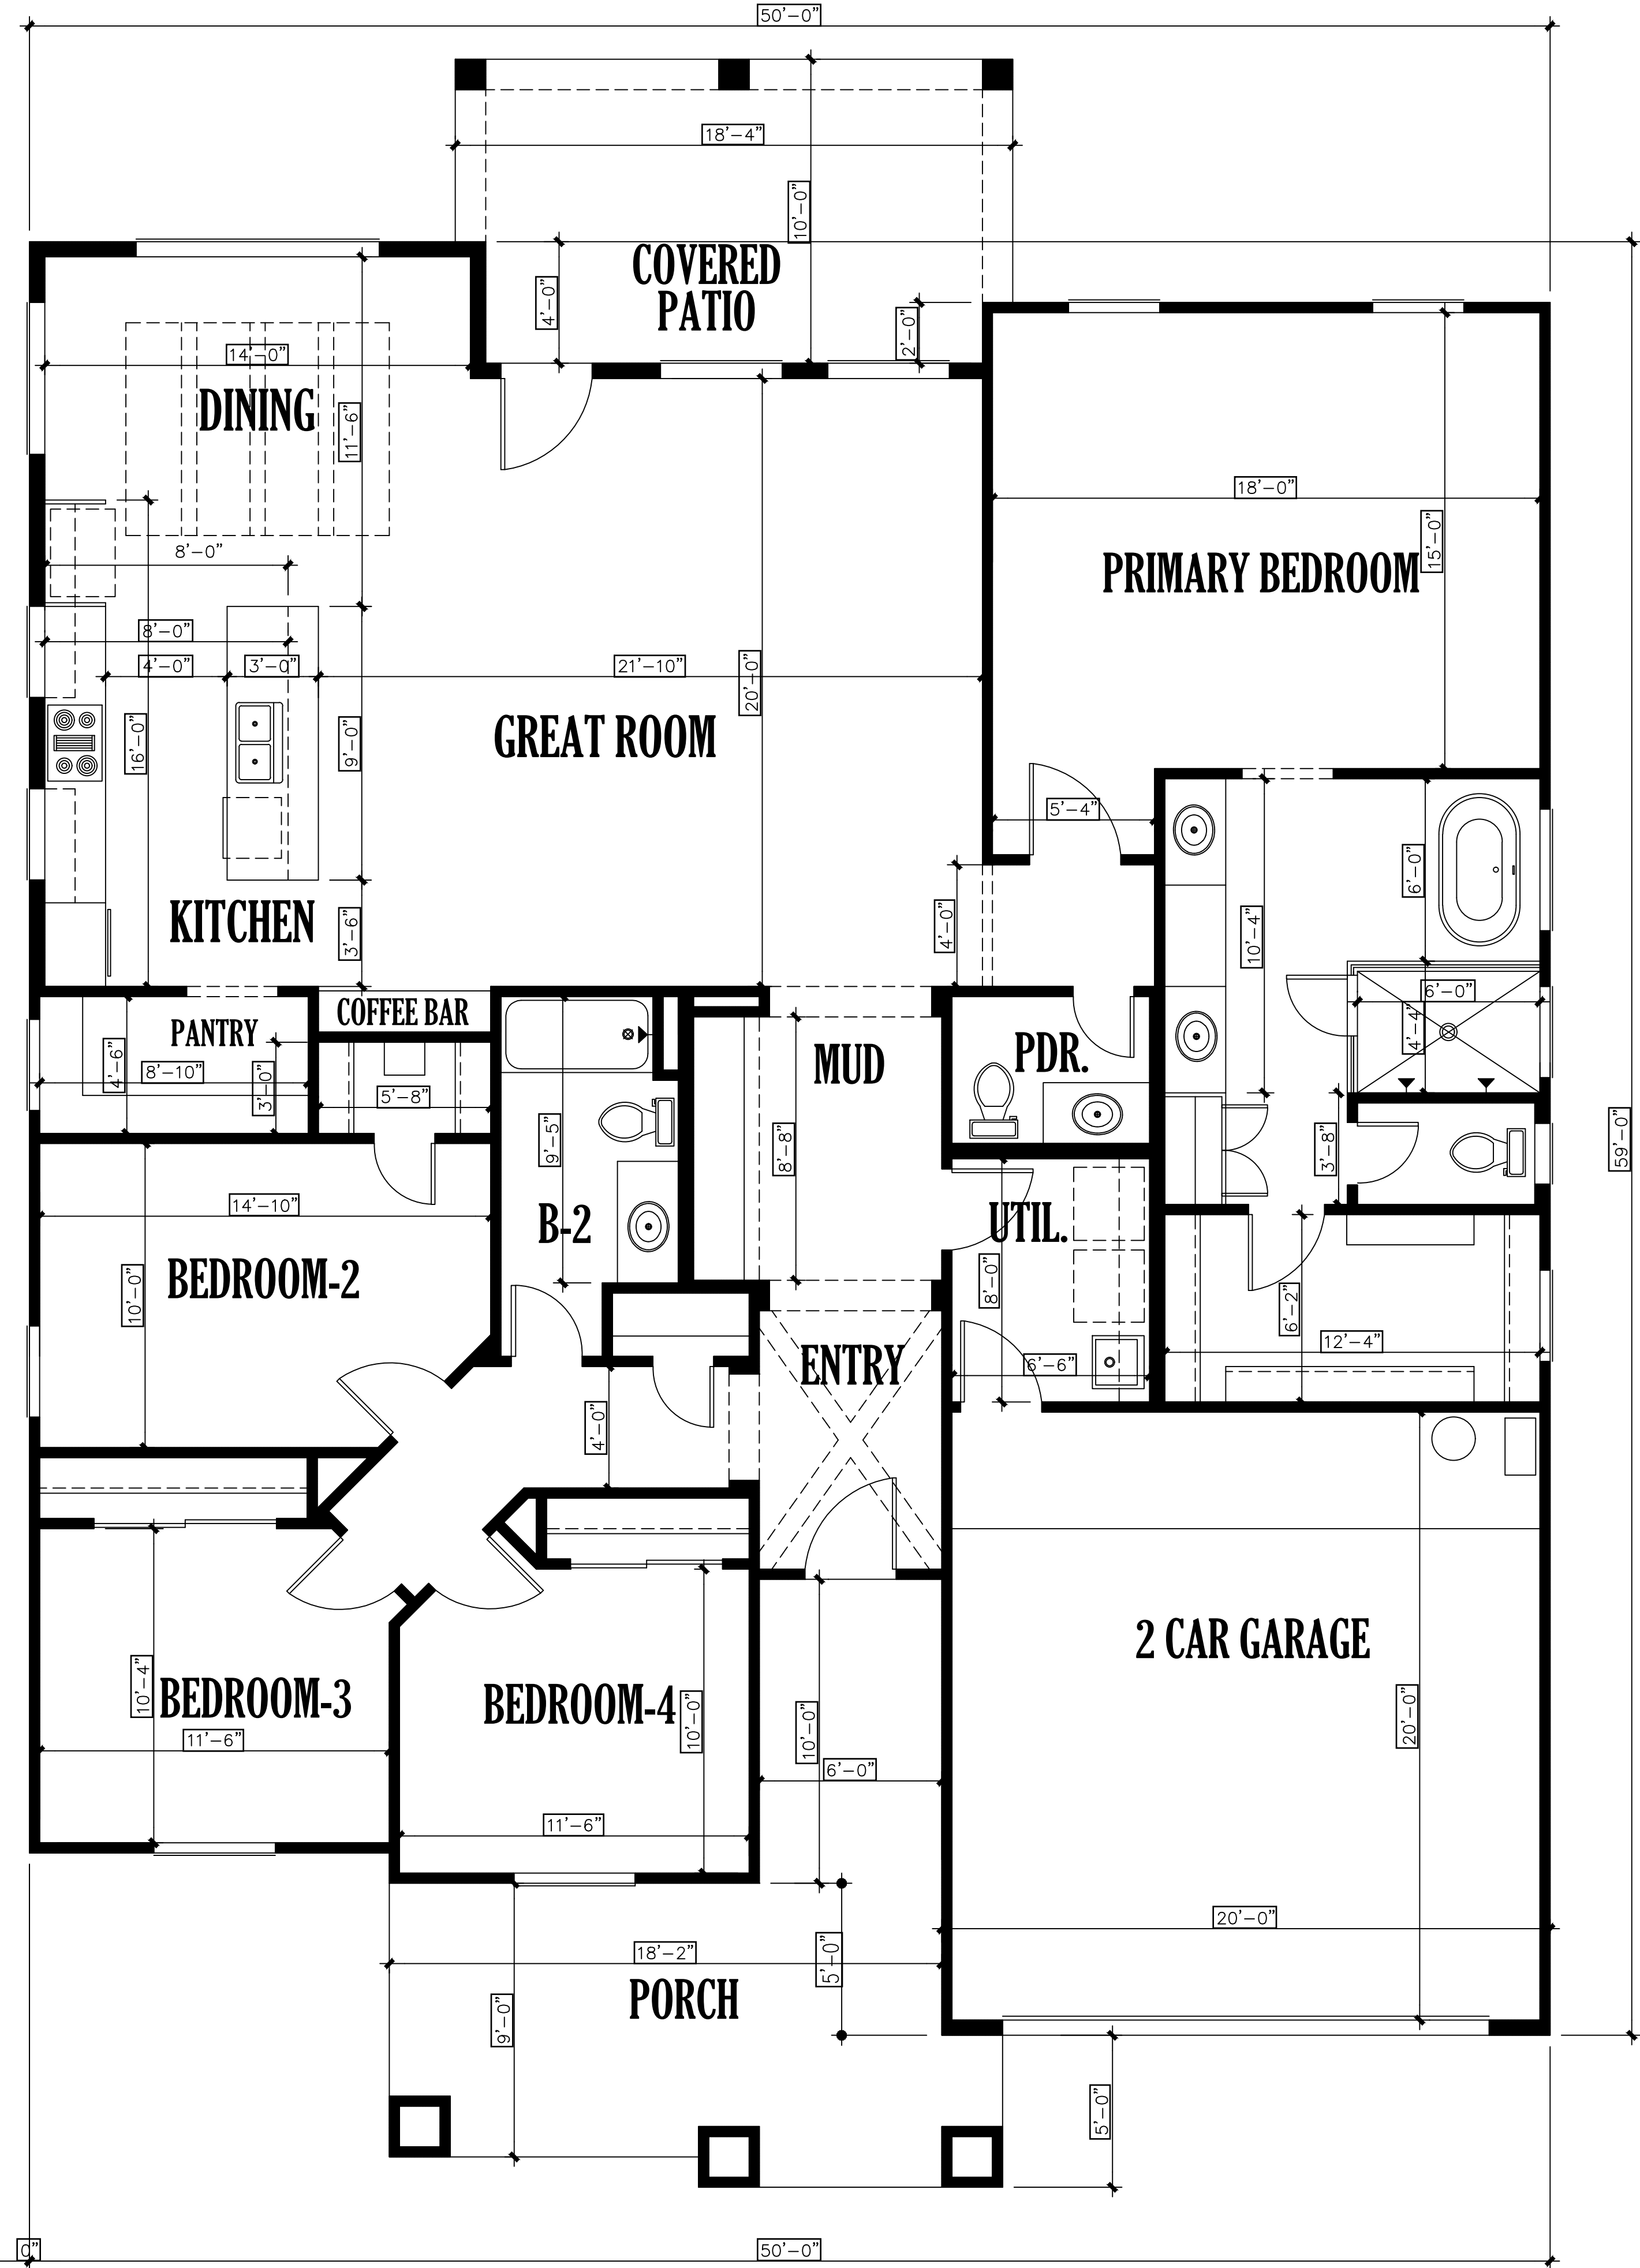

PROPOSED FLOOR PLAN

13359 JEFF WINTON

L.A.=2,217 S.F.

DIAMOND HOMES 03-30-26